ITEM NO.	QTY.	DESCRIPTION
1	1 EA.	LINCOLN FAST DOUBLE STACK ADVANTAGE CONVEYOR OVEN W/ ACCESS W/ NO FLEX HOSE CASTERS, NATURAL GAS 3/4" CONNECTION, 170,000 BTU PER OVEN, 120V PER OVEN
1A	1 EA.	G & G DIGITAL OVEN STAND FOR ADVANTAGE 4 TRANSFER SHELVES WHERE THEY SHOULD
1ALT	1 EA.	ALTERNATE: LINCOLN FAST TRIPLE DECK ADVANTAGE CONVEYOR OVEN W/ ACCESS W/ NO FLEX HOSE CASTERS, NATURAL GAS 3/4" CONNECTION, 170,000 BTU PER OVEN, 120V PER OVEN
2	1 EA.	SOUTHBEND 4481D/NS 48" TEN-BURNER RANGE, 2 CONVECTION OVENS, FLEX HOSE CASTERS, NATURAL GAS 3/4" CONNECTION, 250,000 BTU TOTAL
3	1 EA.	BEVERAGE-AIR WTR48HC REFRIGERATED PASTA PREP TABLE, CASTERS, 115V, 5.5 AMPS
4	1 EA.	ANCO 10" X 48" X 24" SHELF UNIT ON CASTERS THAT STRADDLES ITEM 3, ZINC W/ SPRING TYPE TICKET BAR
5	1 EA.	DUKE CUSTOM FABRICATED TABLE, 96" X 96", 2 UNDERSHELVES, CUT-OUT FOR (1) PIZZA PAN, PADS 6.5 TOP (SIZE MAY VARY)
6	1 EA.	ANCO 12" WIDE X 48" LONG SHELVING TO BE MOUNTED ON ITEM 4, ZINC W/ SPRING TYPE TICKET BARS
7	1 EA.	BEVERAGE-AIR WTR67HC PIZZA PREP TABLE W/ CASTERS, 83", 115V, 7 AMPS
8	1 EA.	WALL MOUNTED SHELF ABOVE PIZZA PREP TABLE, BY CONTRACTOR
9	1 EA.	SENSOR MODEL 120 ELECTRONIC PORTION SCALE THAT SITS ON CUTTING BOARD OPTIONAL ITEM 9, 115V
10	-	OMEN
11	1 EA.	MASTER-BILT MBDD-77 LOW PROFILE DELI DISPLAY CASE DELI SERVICE, 7 AMPS
12	1 EA.	TRUE MODEL # T-49 49 CU. FT. GLASS DOOR FREEZER, WHITE EXTERIOR, SHELVING, CASTERS, 15 AMP RECEPTACLE REQUIRED
13	1 EA.	VICTORY TUR-48SD/HS HOT WORKTOP REFRIGERATOR, CASTERS, UNDERCOUNTER UNIT, 115V, 5.6 AMPS
101	1 EA.	DUKE WORK TABLE 24 GA. STAINLESS STEEL TOP, GALVANIZED LEGS AND ADJUSTABLE UNDERSHELF, CASTERS, DELUXE DRAWER (5) SIZE AND QUANTITY TO PLAN OPTION: 16 GAUGE STEEL 14" GA. OVERSHELF, OPTION: 10' LENGTH X TABLE LENGTH OPTION: 5' LENGTH X 48" RETURN FOR TABLES ADJACENT TO WALL
14	1 EA.	CRES-COR 131-WU-120-C 48 PIZZA WARMING CABINET COMBINATION, ERGOE 2 HOLE TOP, 1 AMPS
15	1 EA.	WELLS 3 ROLL STAINLESS STEEL ROLL WARMER 208V, 7 AMPS
16	1 EA.	ADVANCE TABCO 7-PS-60 COMPT SINK, 24" X 20" TUBS, 10" LONG, 14" DEEP, WITH DRAINING FAUCETS AND CUT-OUTS FOR FIRE EXTINGUISHER AND 1 FOLD UP DRAIN
17	1 EA.	7-PS-64 PRE-RINSE UNIT W/ 8" CENTERS, SPLASHBACK MOUNT ON ITEM 13 WITH 12" DECK
18	-	OPEN
19	-	OPEN
20	1 EA.	OPTIONAL: HEATED TUBE DR WL THRU WARMER, 120V, 14.1 AMPS
21	1 EA.	CE-0140F-SC-EC-ICE CUBER 488# CAPACITY, WATER-COOLED, ON 180# BIN, 488# LBS CAPACITY, 115V, 15.2 AMPS
22	1 EA.	THERMO KOOL OUTDOOR WALK-IN COOLER/FREEZER, DRY STORAGE, 10' X 20' X 8' 6" HIGH, SLOPED FLOOR AND TREADPLATE ON DOORS PRE-WIRED TO (1) OUTDOOR COMPRESSORS NOTE: LOCATION, LAYOUT AND DIMENSIONS DETERMINED PER LOCATION, TO BE VERIFIED W/ SHOP DRAWINGS.
23	1 LOT	ANCO WIRE MATE SHELVING - POLYGUARD, 4-TIER 24" WIDE CASTERS, SHELF LENGTHS TO BE TO COOLER FINAL LAY OUT TO BE DETERMINED BY WALK-IN SHOP DRAWINGS
24	1 LOT	ANCO DRY STORAGE SHELVING - ZINC 4-TIER 24" WIDE CASTERS LENGTHS TO PLAN
25	-	OPEN
26	1 LOT	ANCO MOBILE BUS RACK - ZINC 4-TIER 18" X 60", CASTERS, 4 BUMPERS
27	1 LOT	ANCO DISHTRUCK - ZINC 4-TIER 18" X 60" SHELF COVERS, CASTERS AND BUMPERS
28	1 LOT	ANCO BOTTLE RACK - POLYGUARD, 6-TIER 18" X 72", CASTERS AND SHELF
29	1 LOT	APC 2 CLEANING RACK - POLYGUARD, 6-TIER 18" X 72", CASTERS AND BUMPERS
30	2 EA.	NEW AGE BREAD STICK RACK CASTERS
31	2 EA.	CARTRON BREADSTICK RACK COVER, ZIPPER AND WINDOW
32	1 EA.	APW/WYOTT RCS-8X2 BELT CONVEYOR OVEN, 800 WATT, PUSHBUTTON, 120V, 15 AMP
33	1 EA.	OPTIONAL: SOFT SERVE NOT COUNTER MODEL SOFT SERVE MACHINE SINGLE BARREL AIR OR WATER COOLED, 208/230V
34	-	OPEN
35	2 EA.	WELLS MOD1000TA DOUBLE SECTION DROP-IN FOOD WARMER W/ INDIVIDUAL THERMOSTATS AND DRAINS 208V
36	1 EA.	WELLS MOD1001TA SINGLE SECTION DROP-IN FOOD WARMER W/ INDIVIDUAL THERMOSTATS AND DRAINS, 208V
37		COFFEE MAKER 120V BY PRIMARY FOOD DISTRIBUTOR
38	1 EA.	A BOOT BY PRIMARY FOOD DISTRIBUTOR
39	-	CHAIRS - SPECIFICATIONS TO FOLLOW
40	-	TABLE BASES
41	-	TABLE TOPS
42	-	TABLE TOPS
43	-	OPEN
44	-	OPEN
45	-	OPEN
46	-	OPEN
47	1 EA.	OPTIONAL: SOUTHBEND KECT-12DF SELF-CONTAINED STEAM JACKETED KETTLE, ELECTRIC TILTING 2-GAL. FLOOR MODEL, 208V
48	1 EA.	VICTORY VRAH-1D-S1-HD SINGLE-SECTION REFRIGERATOR, STAINLESS STEEL FRONT, TWO ONE HALF DOORS, CASTERS, SPECIFY DOOR HINGE
49	1 EA.	UPRIGHT DISHWASHER BY CHEMICAL DISTRIBUTOR
50	2 EA.	ADVANCE TABCO 66C-84 STAINLESS STEEL DISHTABLE, 24", 1 EA. LEFT & RIGHT
51	1 EA.	ADVANCE T-PS-82 WALL MOUNTED KNEE VALVE HAND SINK W/ GOOSENECK FAUCET AND BASKET DRAIN

GENERAL NOTES:

1. SEE SHEET A1 FOR FLOOR PLAN & SEATING PLAN INFORMATION
2. SEE SHEET A6 FOR REFLECTED CEILING PLAN

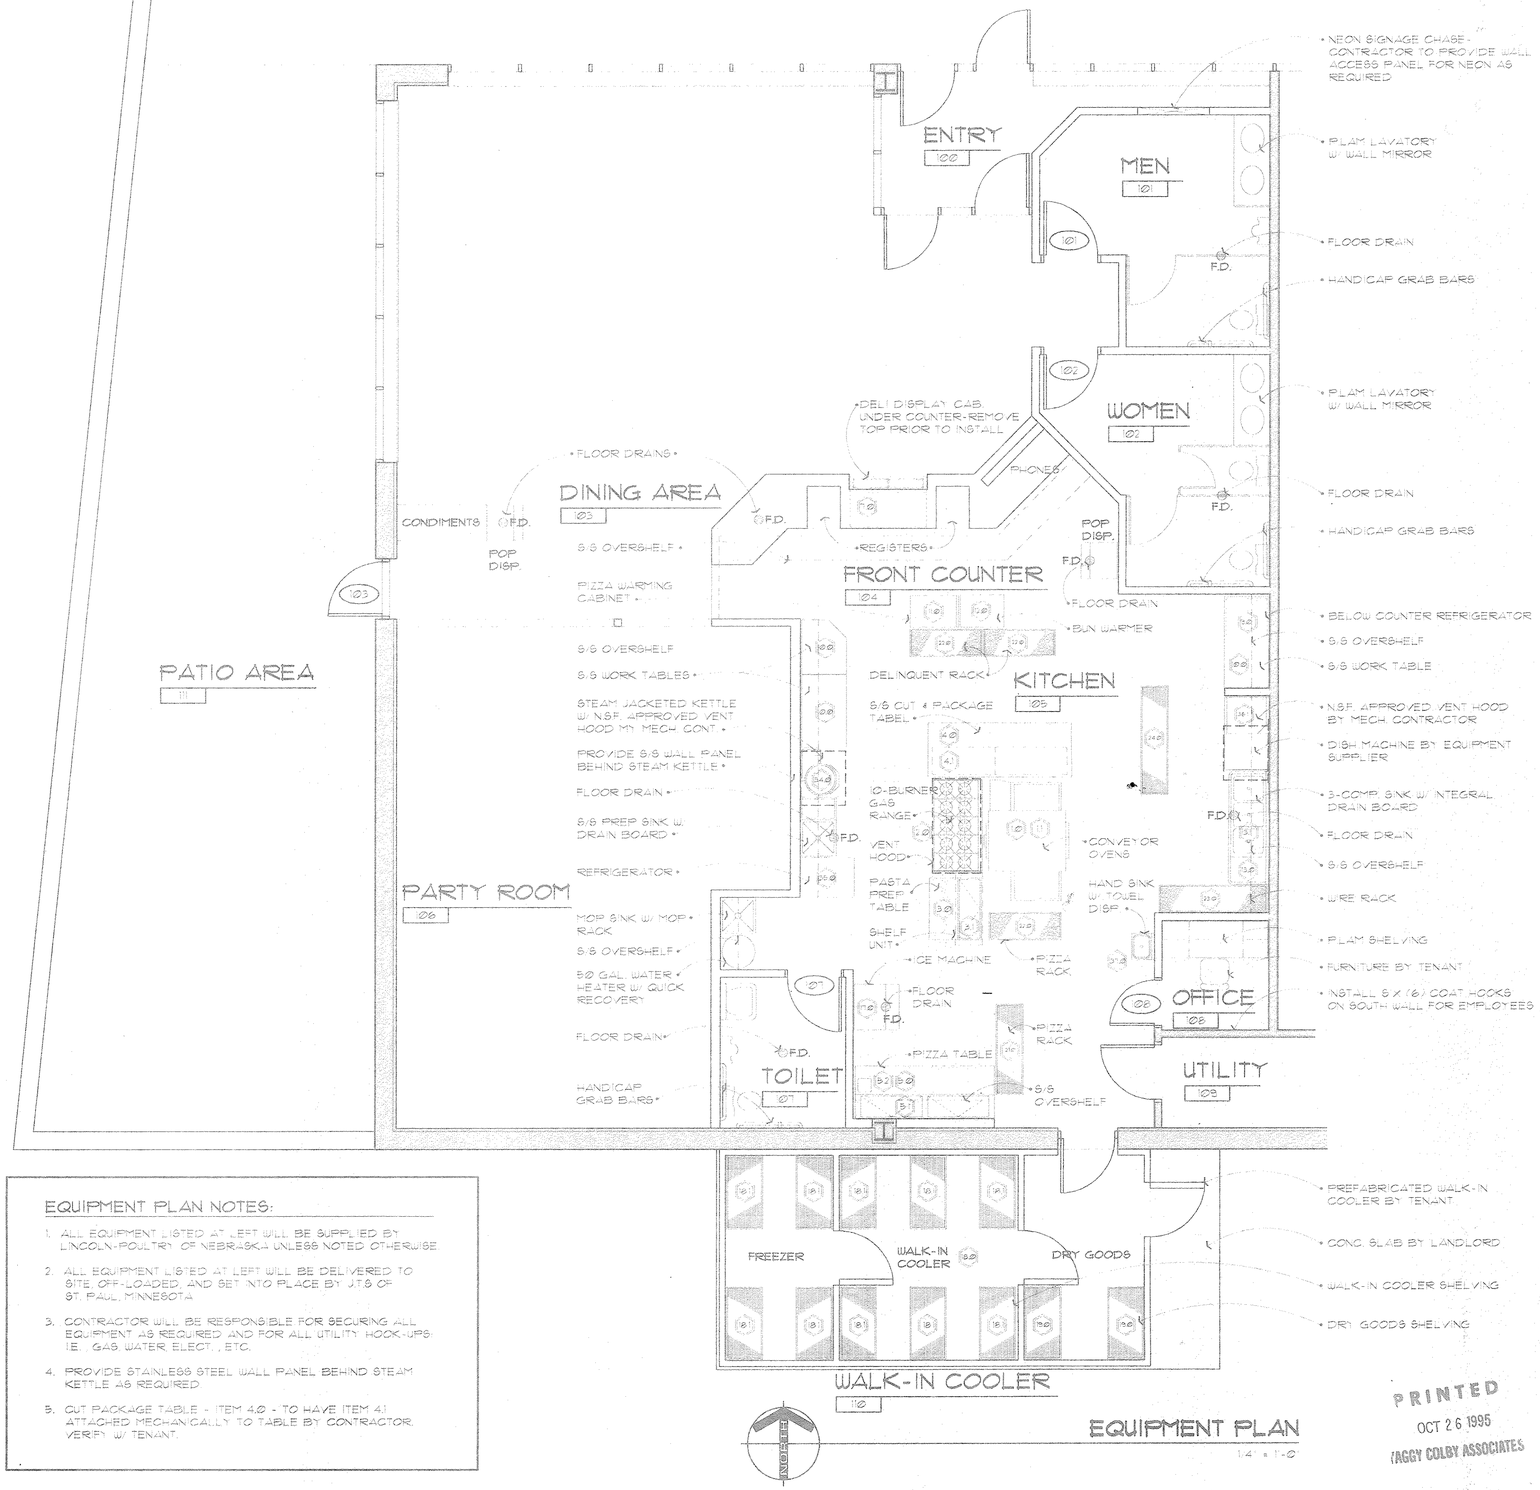

EQUIPMENT PLAN NOTES:

1. ALL EQUIPMENT LISTED AT LEFT WILL BE SUPPLIED BY LINCOLN-POULTRY OF NEBRASKA UNLESS NOTED OTHERWISE
2. ALL EQUIPMENT LISTED AT LEFT WILL BE DELIVERED TO SITE, OFF-LOADED, AND SET INTO PLACE BY J.T.S OF ST. PAUL, MINNESOTA
3. CONTRACTOR WILL BE RESPONSIBLE FOR SECURING ALL EQUIPMENT AS REQUIRED AND FOR ALL UTILITY HOOK-UPS. I.E.: GAS, WATER, ELECT., ETC.
4. PROVIDE STAINLESS STEEL WALL PANEL BEHIND STEAM KETTLE AS REQUIRED
5. CUT PACKAGE TABLE - ITEM 4.0 - TO HAVE ITEM 4.1 ATTACHED MECHANICALLY TO TABLE BY CONTRACTOR. VERIFY W/ TENANT.

NORTH

EQUIPMENT PLAN

1/4" = 1'-0"

PRINTED
OCT 26 1995
YAGGY COLBY ASSOCIATES

YAGGY COLBY ASSOCIATES
ENGINEERS • ARCHITECTS
SURVEYORS • PLANNERS
LANDSCAPE ARCHITECTS
717 THIRD AVENUE SOUTHEAST
ROCHESTER, MINNESOTA 55904
507-288-6464
FAX 507-288-5056

I HEREBY CERTIFY THAT THIS PLAN, SPECIFICATION OR REPORT WAS PREPARED BY ME OR UNDER MY DIRECT SUPERVISION AND THAT I AM A DULY REGISTERED ARCHITECT UNDER THE LAWS OF THE STATE OF MINNESOTA.

11283 — NUMBER
10-13-95 — DATE

VALENTINO'S
ELTON HILLS PLAZA WEST
ROCHESTER, MINNESOTA

PROJECT NUMBER: 4655-95
COMPUTER FILE: 4655A47.DWG
DATE: 10-13-95
DRAWN BY: SWS
CHECKED BY:
REVISIONS:

SHEET NUMBER: A7
OF SHEETS